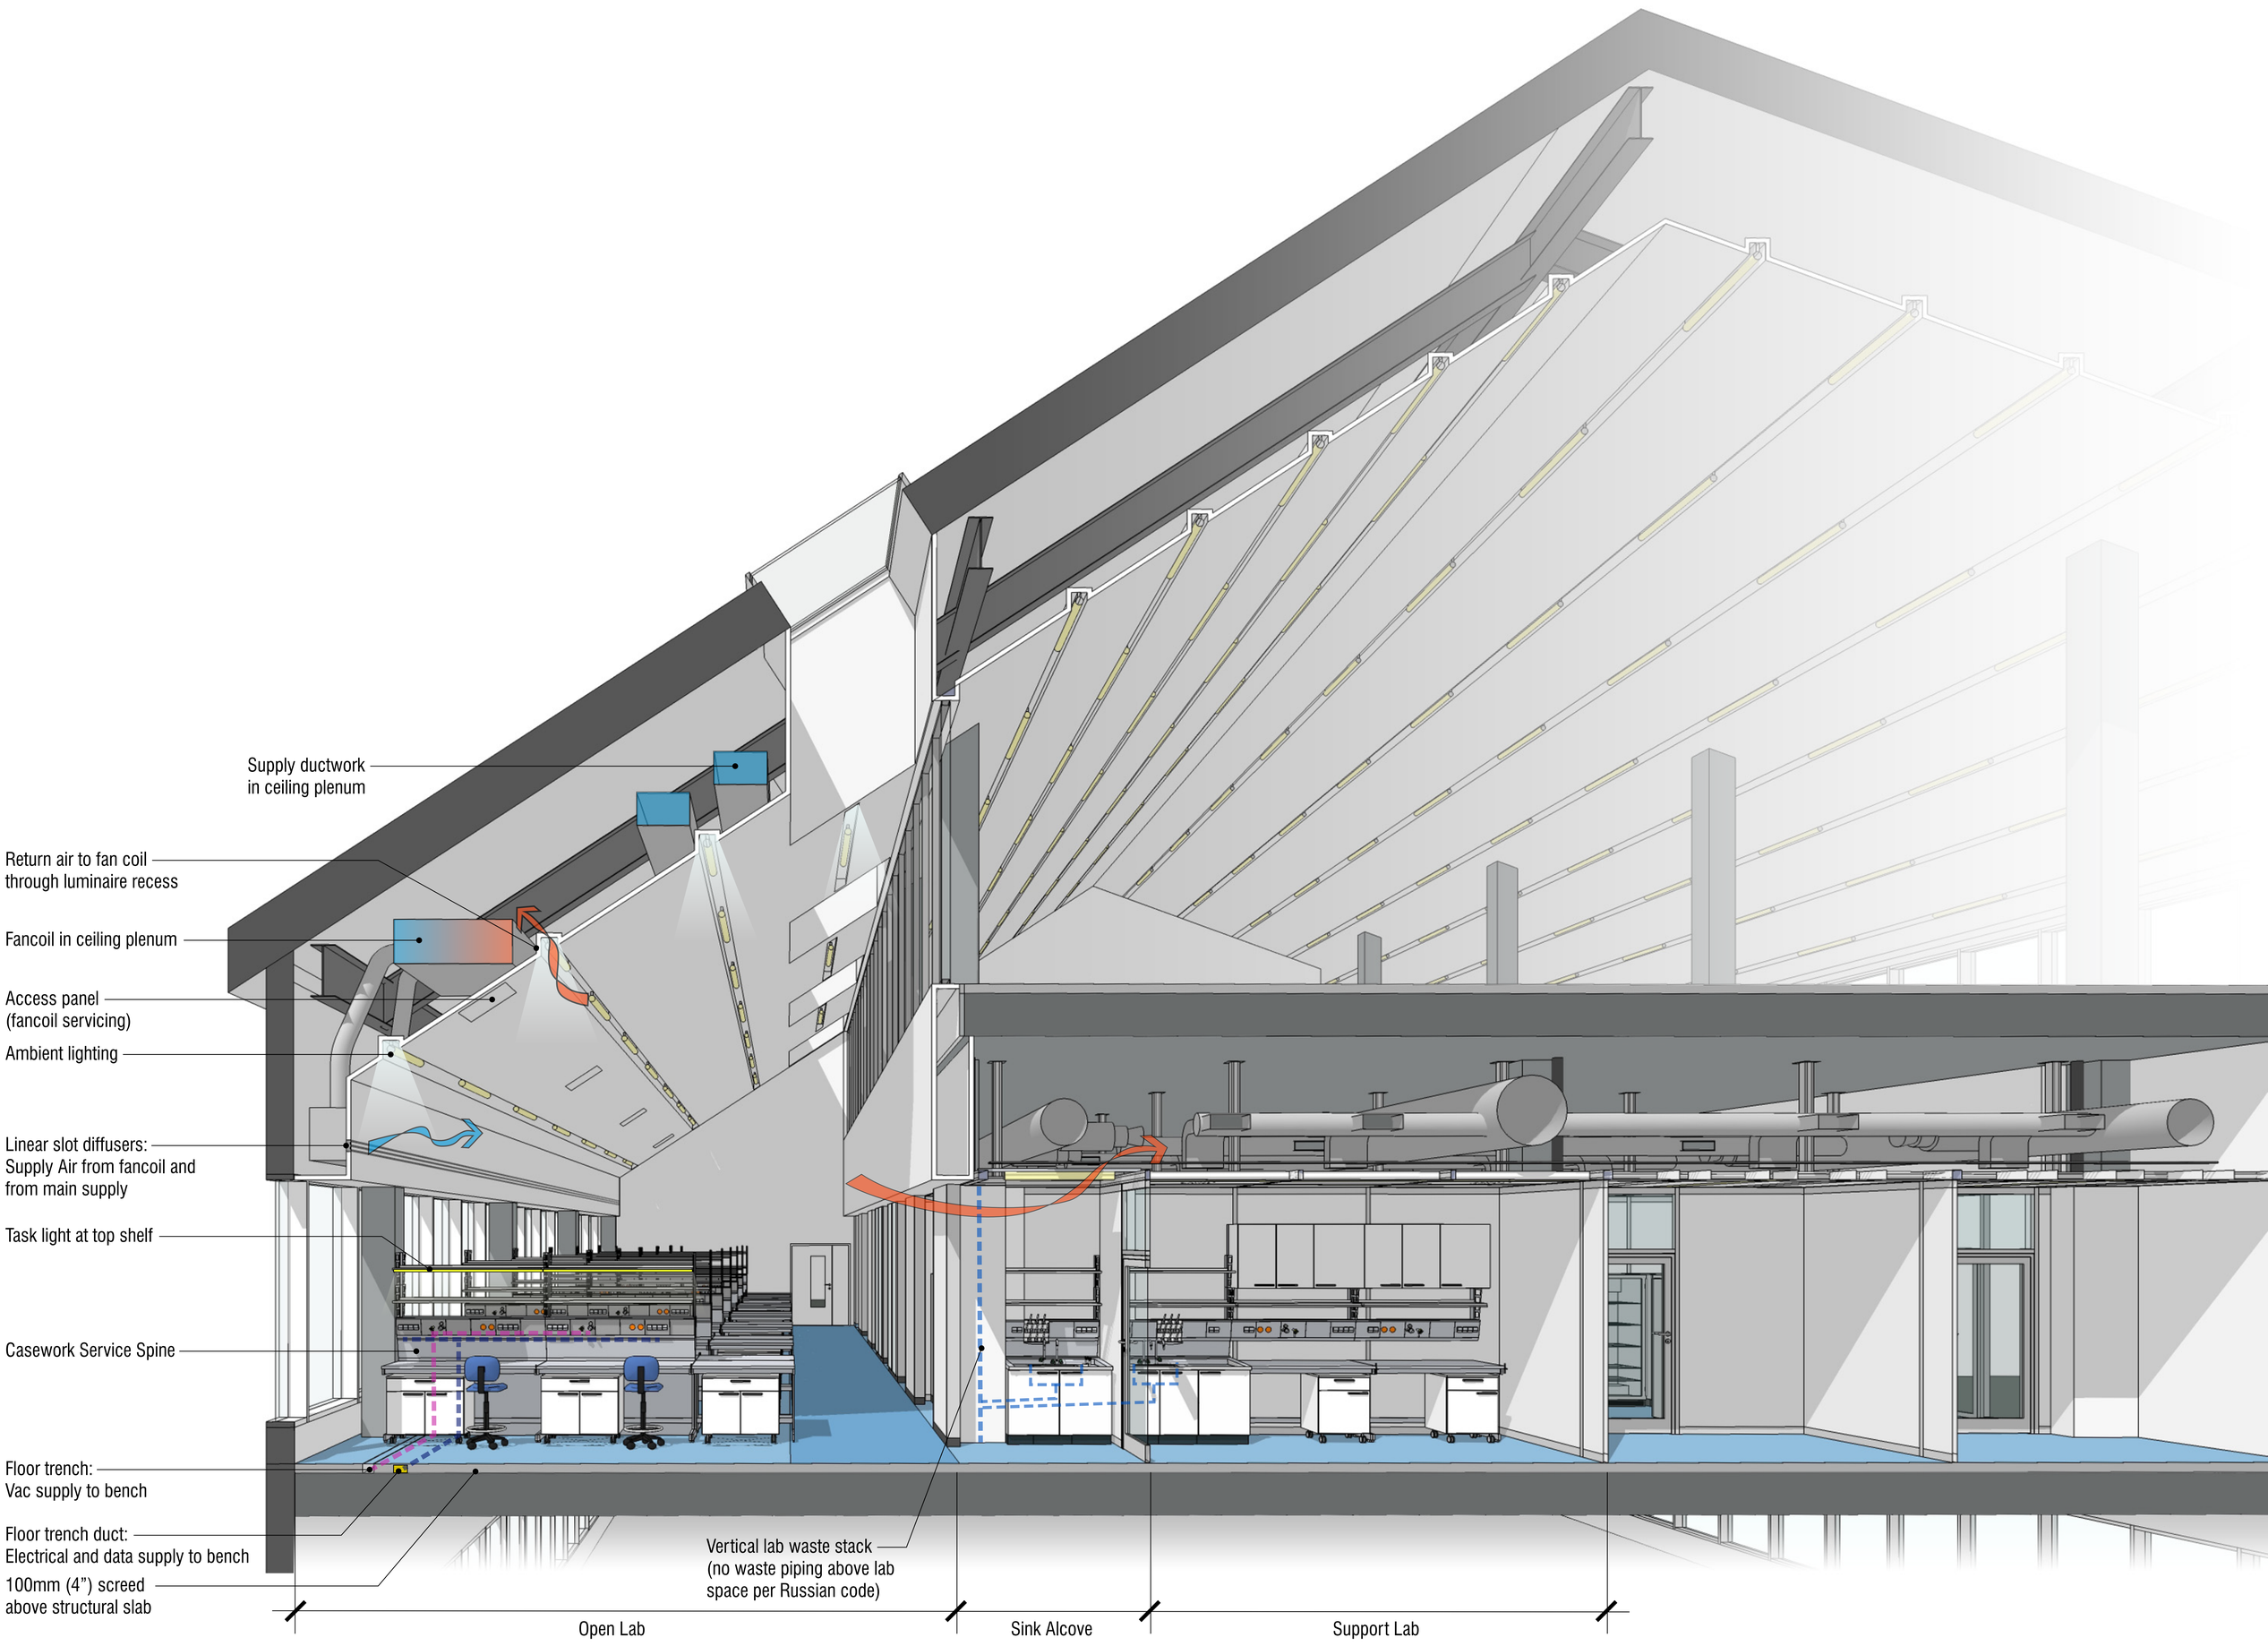
Supply ductwork
in ceiling plenum
Return air to fan coil
through luminaire recess
Fancoil in ceiling plenum
Access panel
(fancoil servicing)
Ambient lighting
Linear slot diffusers:
Supply Air from fancoil and
from main supply
Task light at top shelf
Casework Service Spine
Floor trench:
Vac supply to bench
Floor trench duct:
Electrical and data supply to bench
100mm (4”) screed
above structural slab
Vertical lab waste stack
(no waste piping above lab
space per Russian code)
Open Lab
Sink Alcove
Support Lab